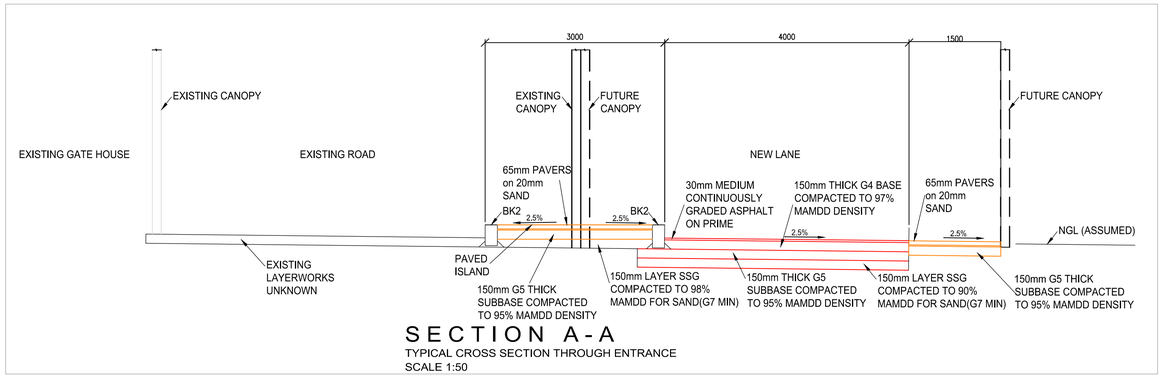

SECTION A-A
TYPICAL CROSS SECTION THROUGH ENTRANCE
SCALE 1:50

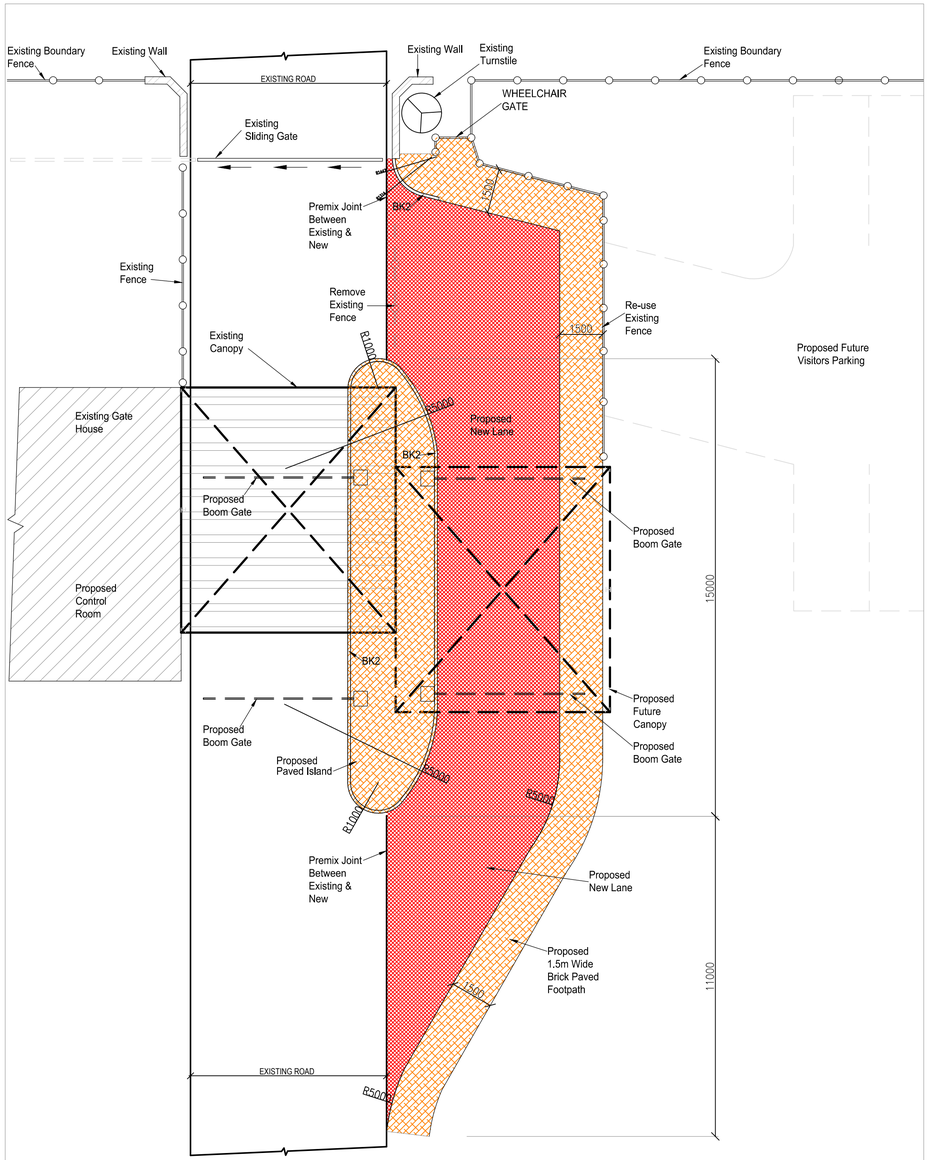

ROAD SETTING OUT
SCALE 1:100

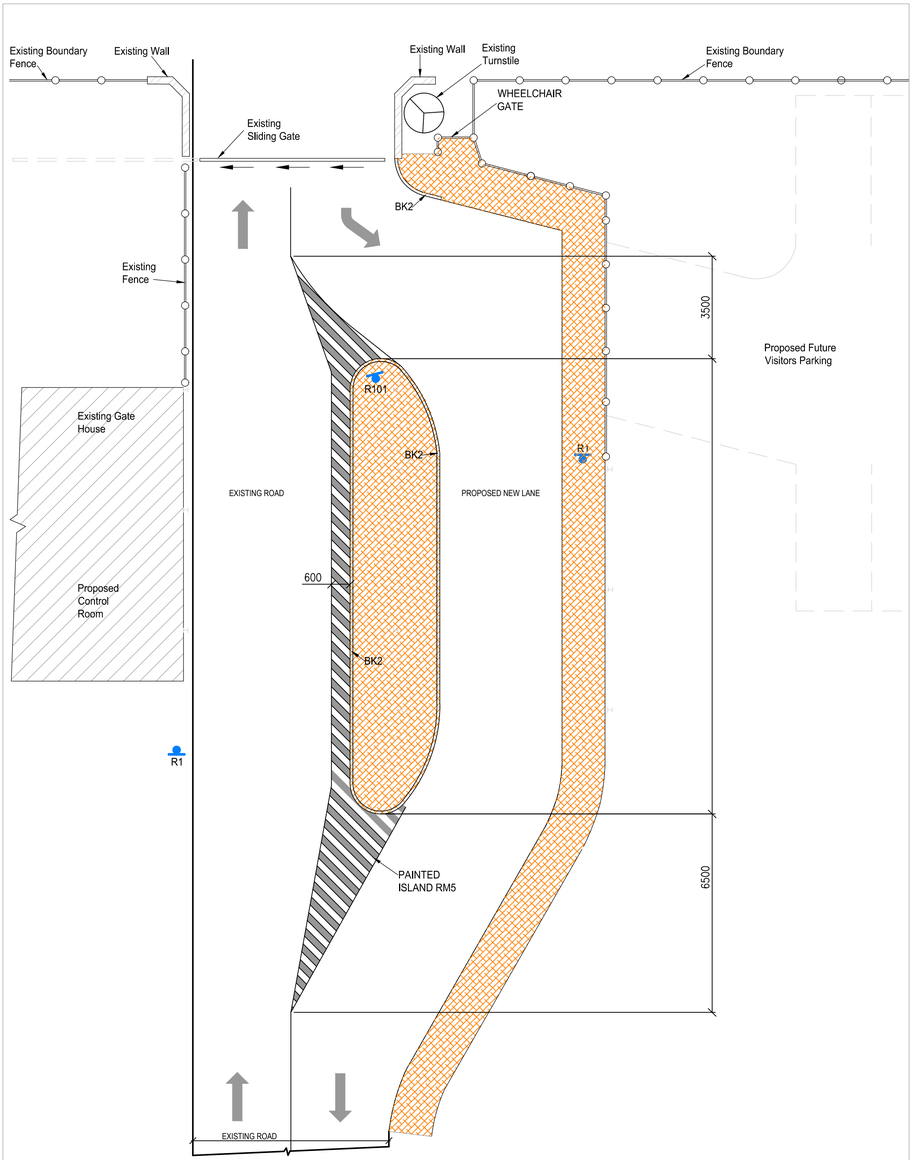

ROAD SIGNS & MARKINGS
SCALE 1:100

IF CONSTRUCTION DRAWINGS ARE ISSUED UNSIGNED, THE MASTER WITH THE ORIGINAL SIGNATURE OF APPROVAL WILL BE HELD AT THE ZUTARI OFFICE OF THE APPROVER

ZUTARI
IMPACT. ENGINEERED.

CLIENT

SOUTH AFRICAN NATIONAL SPACE AGENCY

REV	DATE	REVISION DETAILS	APPROVED
0	28.03.23	FOR_TENDER	NVZ

SCALE	AS_SHOWN
SIZE	A1
	FOR_TENDER
DRAWN	JP
APPROVED	DATE 28.03.23
DESIGNED	NVZ
	M.R.
REVIEWED	DC

PROJECT

NEW_ACCESS_FOR SOUTH_AFRICAN_NATIONAL_SPACE_AGENCY HERMANUS

TITLE

CONSTRUCTION_OF_ROADS AND_CIVIL_INFRASTRUCTURE FOR_S.A.N.S.A_HERMANUS PHASE_ONE

DRAWING NUMBER

PROJECT No.	WBS	TYPE	DISC	NUMBER	REV
1001823	-	-	-	1001823-01	- 0