USED ON	N.H.ASSY
VTFO-80000	

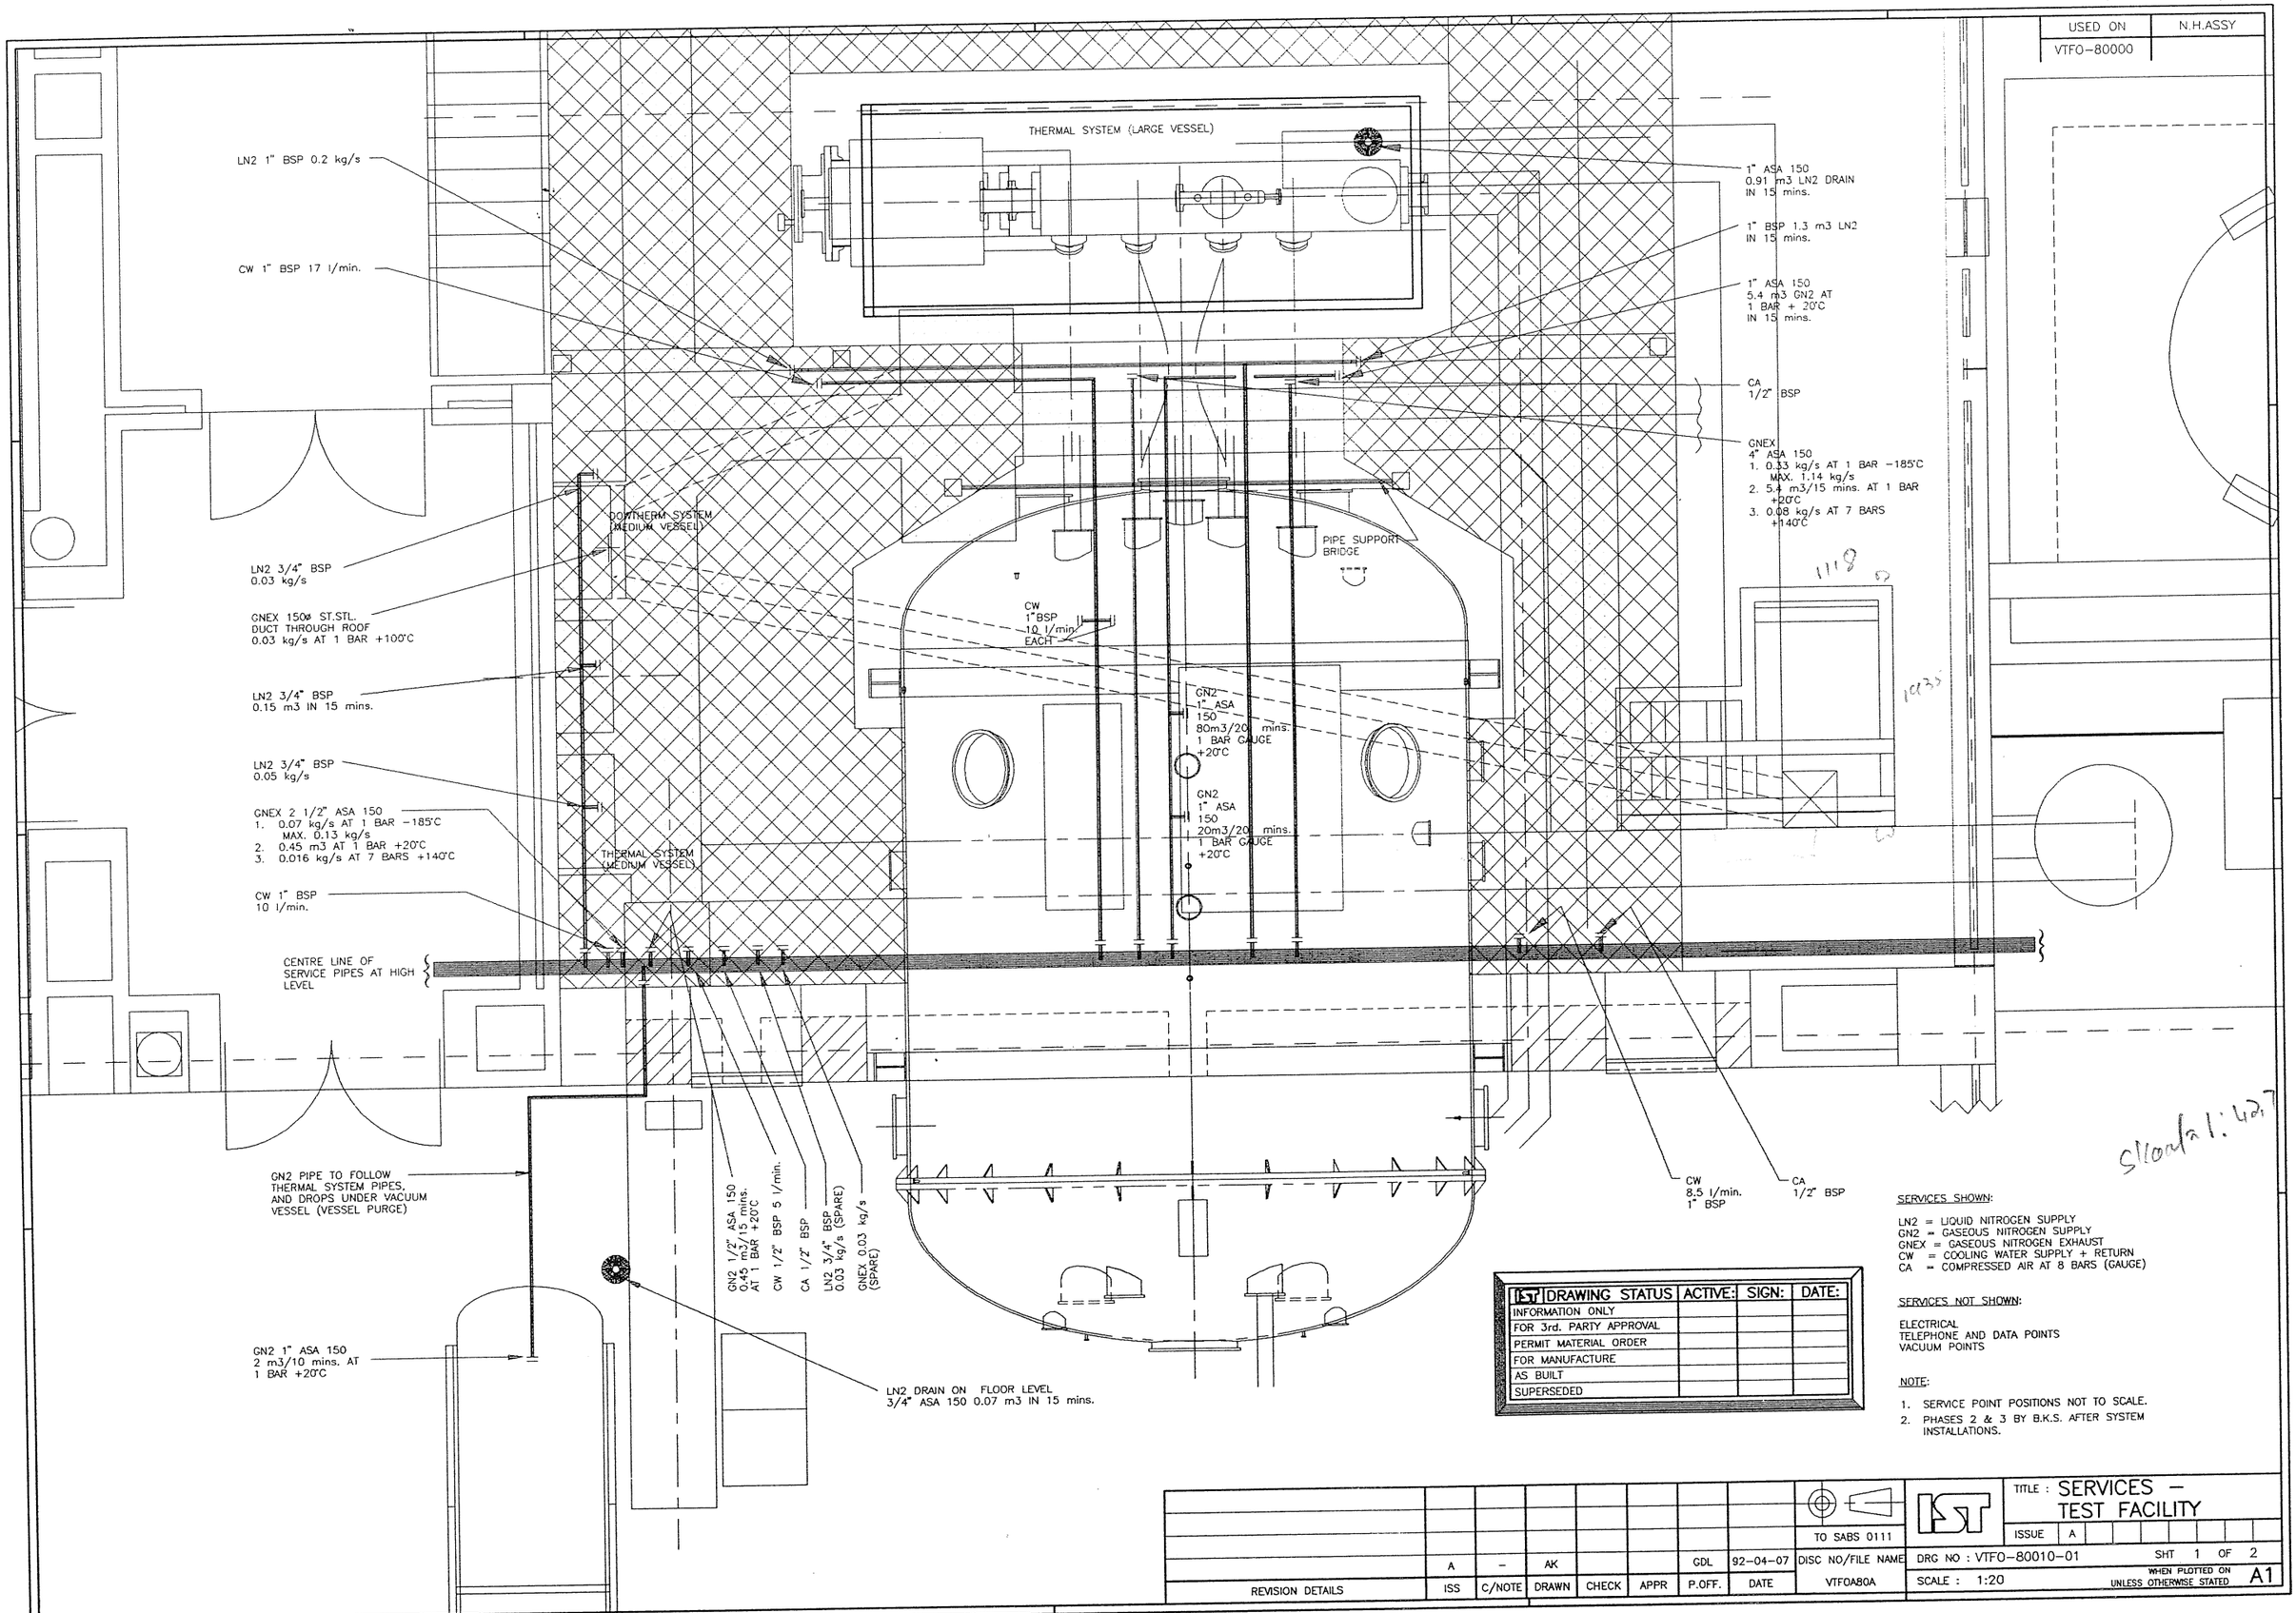

IST	DRAWING STATUS	ACTIVE:	SIGN:	DATE:
	INFORMATION ONLY			
	FOR 3rd. PARTY APPROVAL			
	PERMIT MATERIAL ORDER			
	FOR MANUFACTURE			
	AS BUILT			
	SUPERSEDED			

SERVICES SHOWN:

LN2 = LIQUID NITROGEN SUPPLY
GN2 = GASEOUS NITROGEN SUPPLY
GNEX = GASEOUS NITROGEN EXHAUST
CW = COOLING WATER SUPPLY + RETURN
CA = COMPRESSED AIR AT 8 BARS (GAUGE)

SERVICES NOT SHOWN:

ELECTRICAL
TELEPHONE AND DATA POINTS
VACUUM POINTS

NOTE:

1. SERVICE POINT POSITIONS NOT TO SCALE.
2. PHASES 2 & 3 BY B.K.S. AFTER SYSTEM INSTALLATIONS.

REVISION DETAILS	ISS	C/NOTE	DRAWN	CHECK	APPR	P.OFF.	DATE
	A	-	AK			GDL	92-04-07

TO SABS 0111

DISC NO/FILE NAME: VTFOA80A

IST

TITLE : SERVICES – TEST FACILITY

ISSUE A

DRG NO : VTFO-80010-01 SHT 1 OF 2

SCALE : 1:20 WHEN PLOTTED ON UNLESS OTHERWISE STATED A1