USED ON	N.H.ASSY
VTFM-00000	VTFM-00000

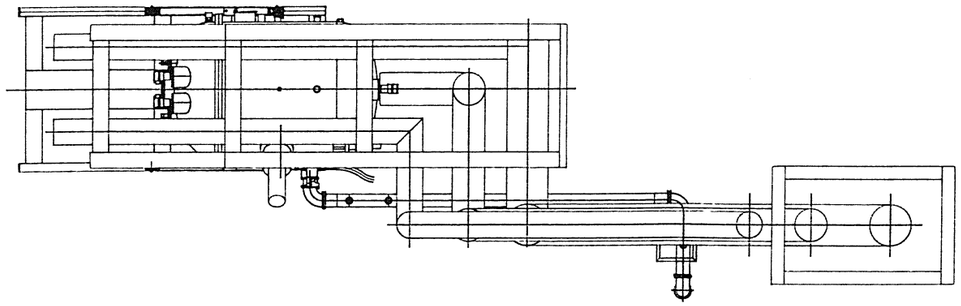

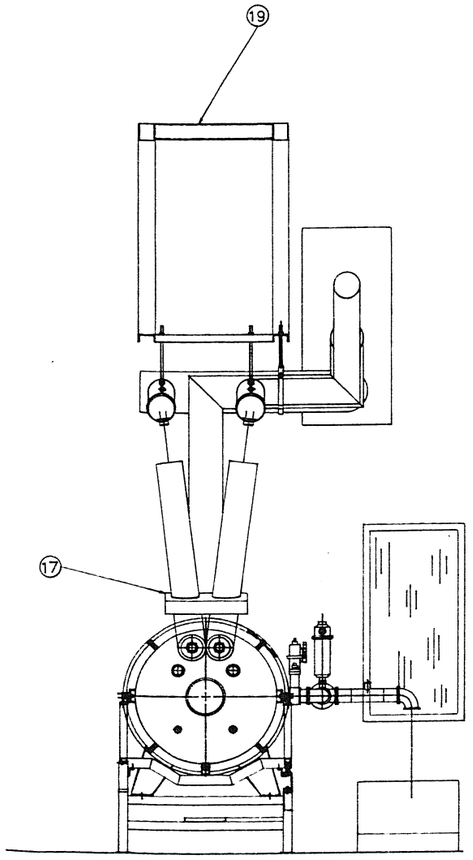

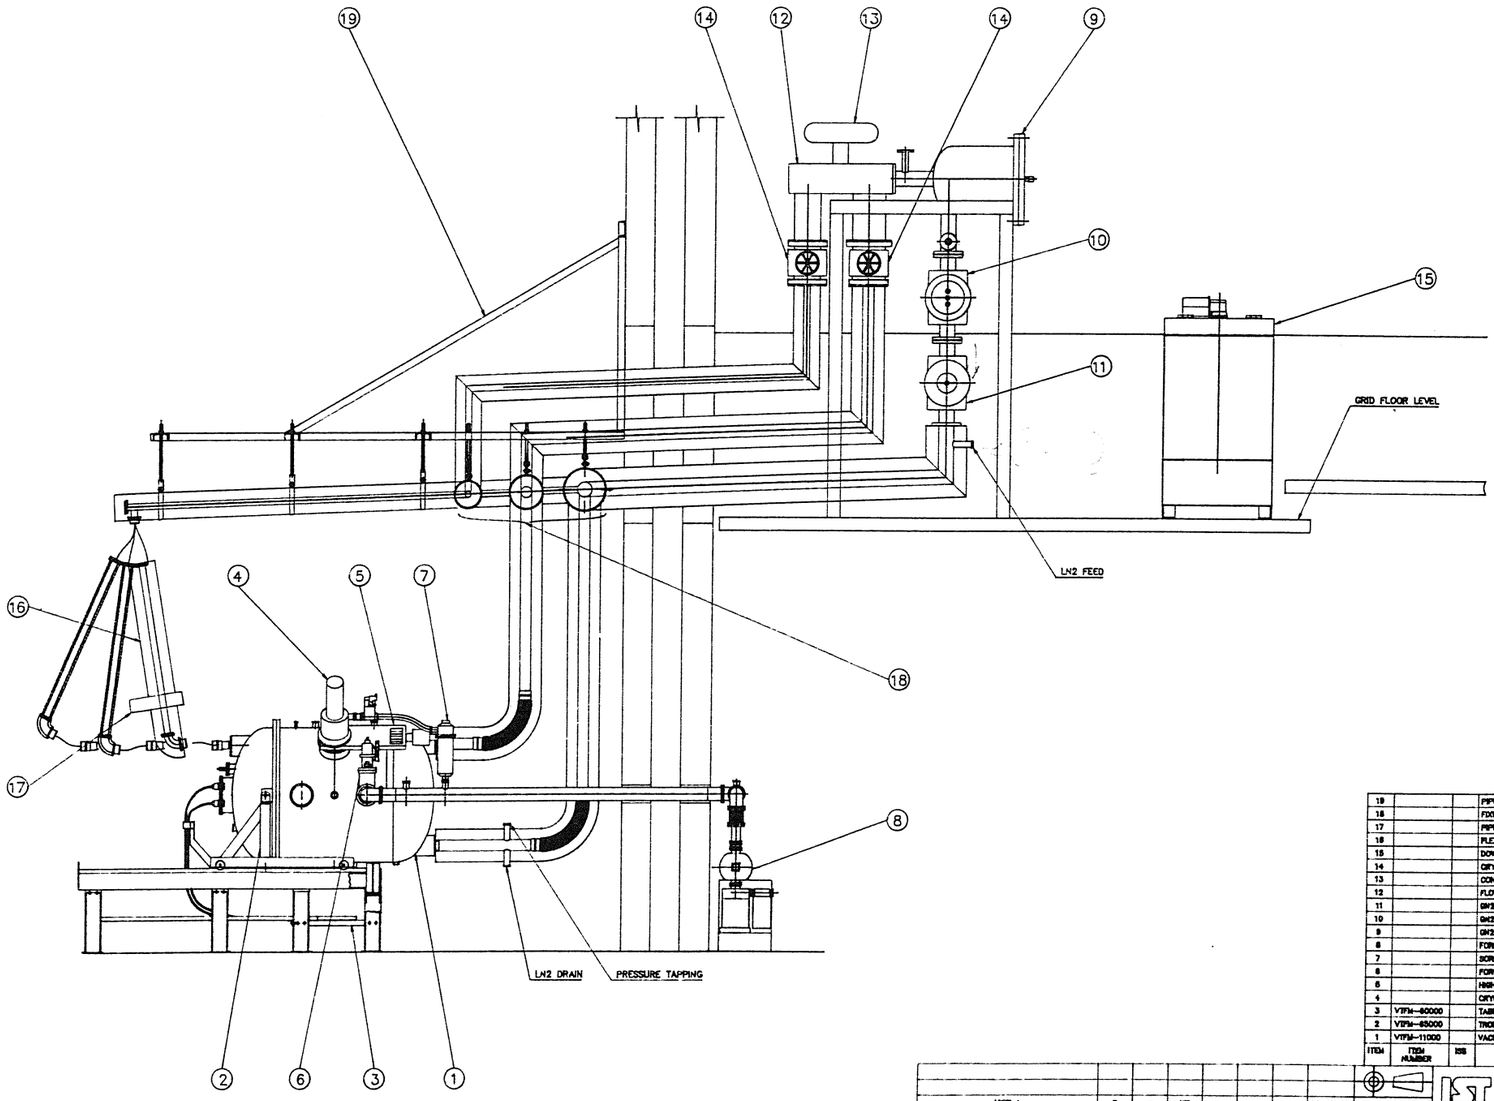

ITEM	ITEM NUMBER	QTY	ITEM DESCRIPTION
19		1	PIPE SUPPORT BRACKET
18		A/R	FIXED THERMAL PIPE
17		1	PIPE STABILIZER
16		2	FLEX THERMAL PIPE UNIT
15		1	DOWTHERM SYSTEM
14		2	CRYOGENIC VALVE
13		1	CONTROL MANIFOLD
12		1	FLOW MANIFOLD
11		1	GN2 COOLER
10		1	GN2 HEATER
9		1	GN2 RECIRCULATION FAN
8		1	FORE VACUUM SYSTEM
7		1	SORPTION TRAP
6		1	FORE VACUUM ISOLATION VALVE
5		1	HIGH VACUUM ISOLATION VALVE
4		1	CRYOGENIC PUMP
3	VTFM-60000	1	TABLE
2	VTFM-65000	1	TROLLEY
1	VTFM-11000	1	VACUUM VESSEL

REVISION DETAILS	ITEM	C/NOTE	DRAWN	CHECK	APPR	P.OFF.	DATE
VIEW +	B	–	MB				92-07-13
	A	–	MB				92-04-01

TD BASIS 0111
ORIG NO/FILE NAME: VTFM-038

TITLE : THERMO VACUUM SYSTEM
ISSUE: A B
DRG NO : VTFM-00000-03
SHT 1 OF 1
SCALE 1 : 1:15
A2

U.S.V. DRAWING STATUS	ACTIVE:	SIGN:	DATE:
INFORMATION ONLY			
FOR 3rd. PARTY APPROVAL			
PERMIT MATERIAL ORDER			
FOR MANUFACTURE			
AS BUILT			
SUPERSEDED			