USED ON	N.H.ASSY

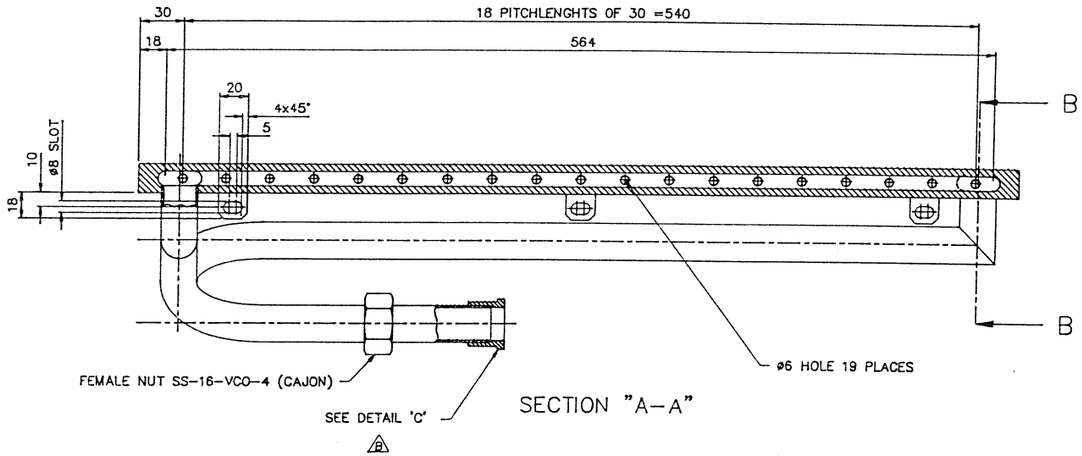

SECTION "A–A"

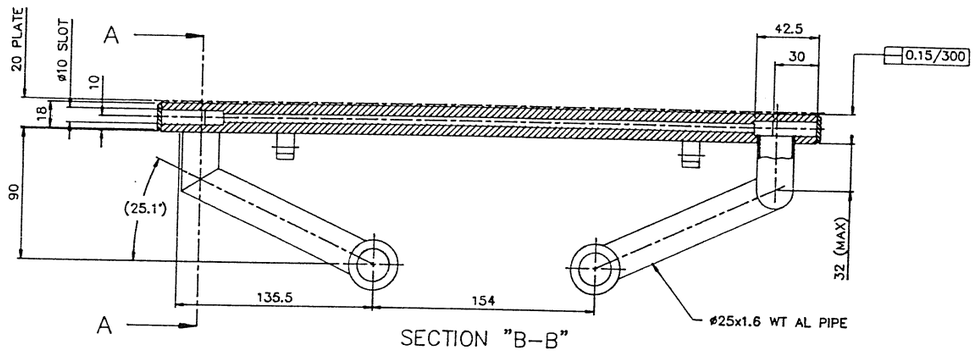

SECTION "B–B"

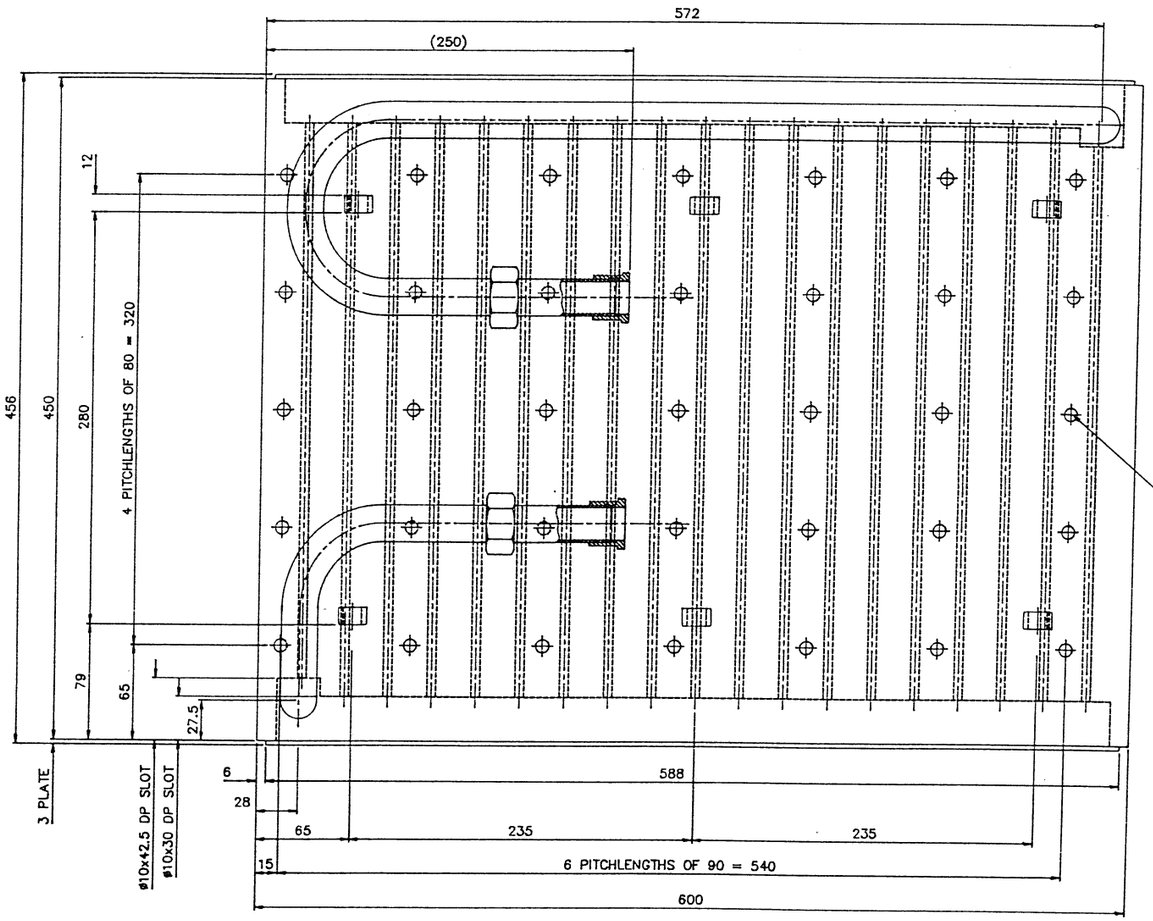

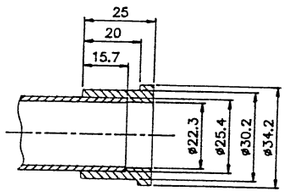

DETAIL 'C' ⚠B

SCALE 1:1

DRAWING STATUS	ACTIVE:	SIGN:	DATE:
INFORMATION ONLY			
FOR 3rd. PARTY APPROVAL			
PERMIT MATERIAL ORDER			
FOR MANUFACTURE			
AS BUILT			
SUPERSEDED			

REVISION DETAILS	ISS	C/NOTE	DRAWN	CHECK	APPR	P.OFF.	DATE	
FITTING –; DETAIL C +	B	–	WB				92-05-22	TO SABS 0111
	A	–	WB				92-03-04	DISC NO/FILE NAME

NOTES (UNLESS OTHERWISE STATED)
1) REMOVE ALL BURRS & SHARP EDGES TO 0,5x45° MAX.
2) SCREW THREADS TO ISO 261
3) SURFACE TEXTURE (Ra TO ISO 1302) 3,2
4) ALL INTERNAL RADII 0,3 MAX.

MATERIAL: ALUMINIUM B515–TF

GENERAL TOLERANCES: X ±1,0; XX ±0,5; XXX ±0,25; ANGLES ±1°0'

TITLE : THERMAL PLATE

ISSUE A B

DRG NO : VTFM–12400–122 SHT 1 OF 1

SCALE : 1:2 WHEN PLOTTED ON UNLESS OTHERWISE STATED A1

VTFM–11B