USED ON	N.H.ASSY
VTF0–10000	

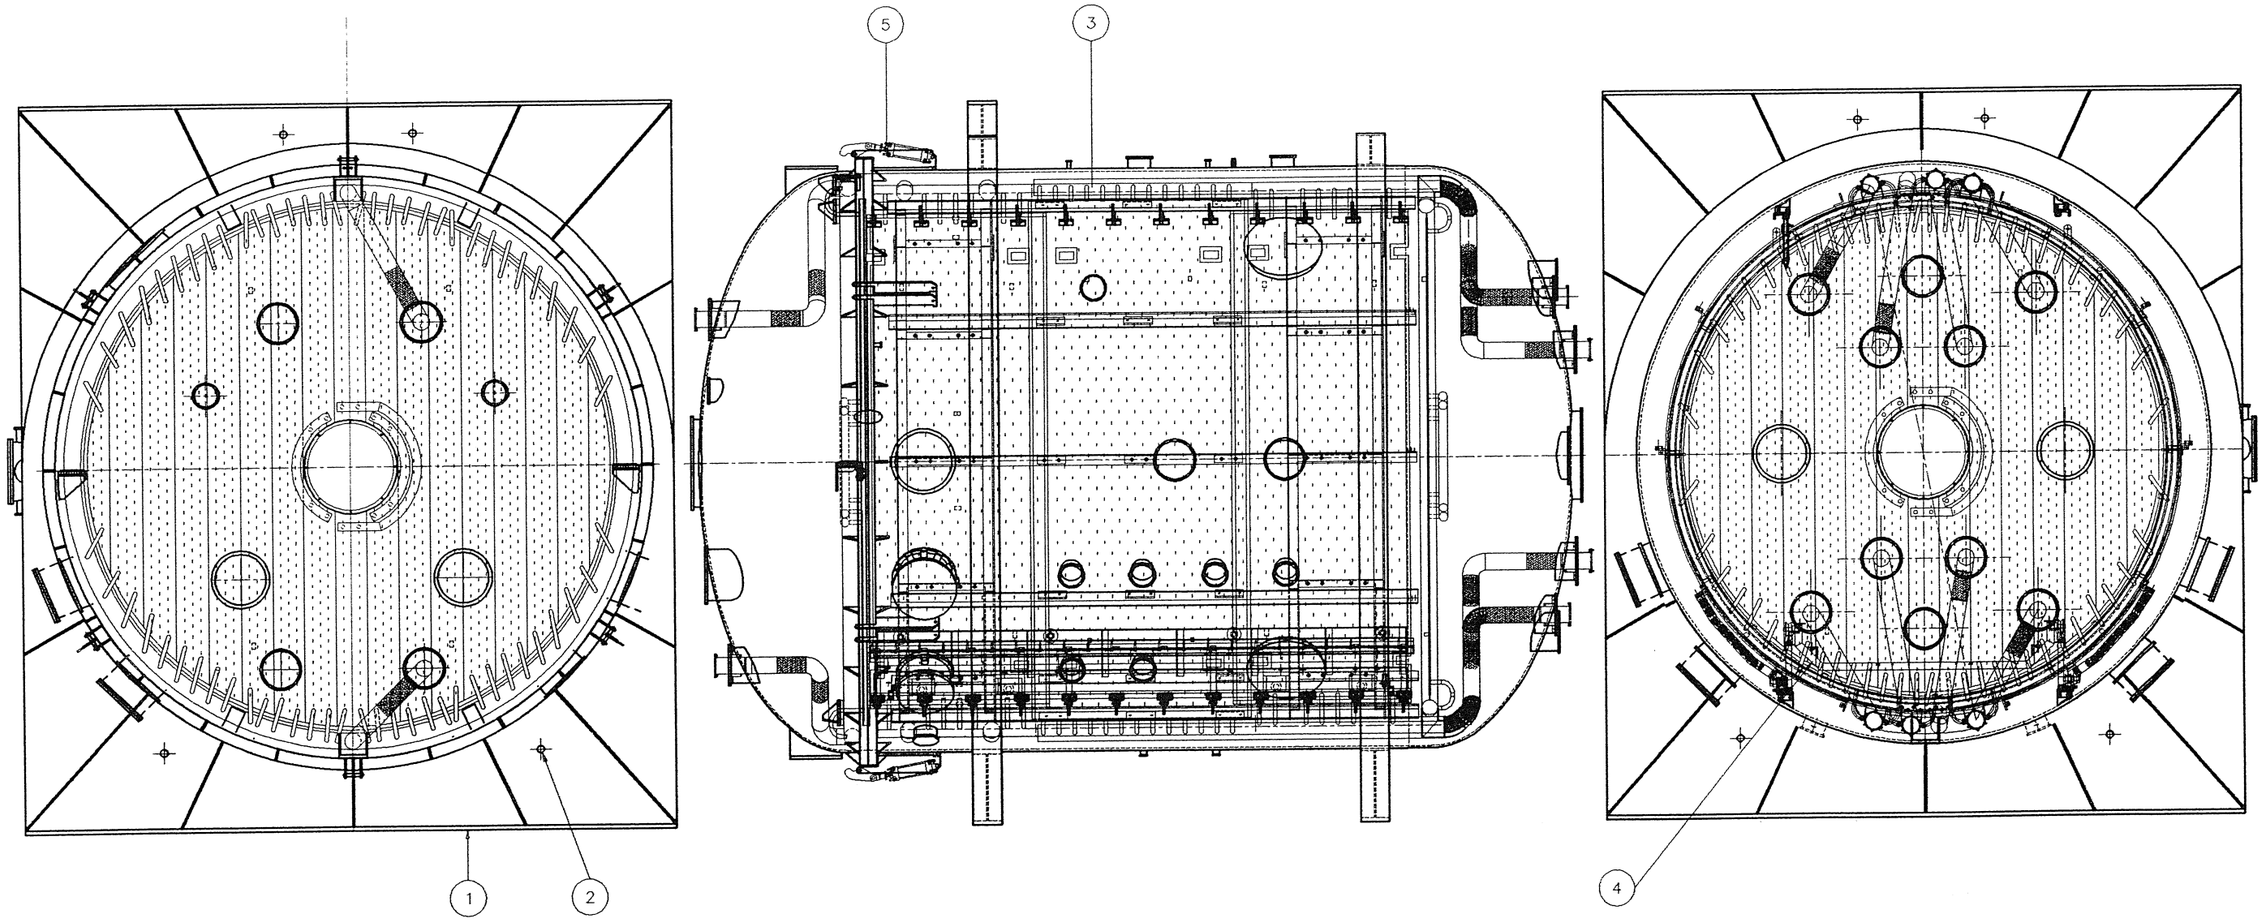

IST DRAWING STATUS	ACTIVE:	SIGN:	DATE:
INFORMATION ONLY			
FOR 3rd. PARTY APPROVAL			
PERMIT MATERIAL ORDER			
FOR MANUFACTURE			
AS BUILT			
SUPERSEDED			

REVISION DETAILS	ISS	C/NOTE	DRAWN	CHECK	APPR	P.OFF.	DATE
UPDATED SHROUD 2	F	–	ID			GDL	92–11–26
UPDATED VESSEL ASSY AND TROLEY	E	–	ID			GDL	92–7–27
	D	–	ID			GDL	92–6–26
	C	–	ID			GDL	92–2–25

TO SABS 0111

DISC NO/FILE NAME
VTFPF010

IST

TITLE : TEST CHAMBER

ISSUE | A | B | C | D | E | F |

DRG NO : VTF0–10000–03 SHT 1 OF 1

SCALE : 1:20 WHEN PLOTTED ON UNLESS OTHERWISE STATED A1