IST DRAWING STATUS	ACTIVE:	SIGN:	DATE:
INFORMATION ONLY			
FOR 3rd. PARTY APPROVAL			
PERMIT MATERIAL ORDER			
FOR MANUFACTURE			
AS BUILT			
SUPERSEDED			

USED ON	N.H.ASSY
VTFO-65000	

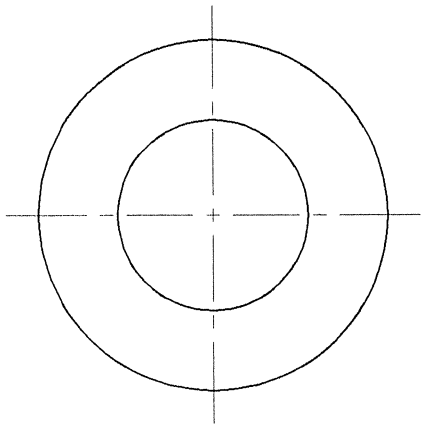

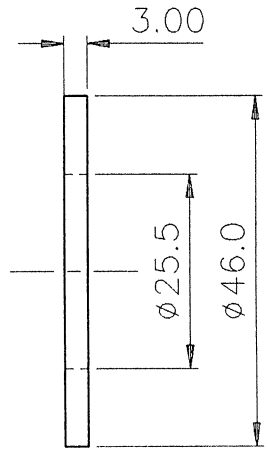

NOTES: (UNLESS OTHERWISE STATED)		MATERIAL:	GENERAL TOLERANCES:
1) REMOVE ALL BURRS & SHARP EDGES TO 0,5x45° MAX. 2) SCREW THREADS TO ISO 261 3) SURFACE TEXTURE: 3,2 (Ra TO ISO 1302)	4) ALL INTERNAL RADII 0,3 MAX.	TEFLON ROD	X +-0,5 X,X +-0,2 X,XX +-0,05 ANGLES +-1°

								TO SABS 0111	IST	TITLE : WASHER
										ISSUE A
	A	-	ID			GDL	92-04-13	DISC NO/FILE NAME	DRG NO : VTFO-65070-02	SHT 1 OF 1
REVISION DETAILS	ISS	C/NOTE	DRAWN	CHECK	APPR	P.OFF.	DATE	VTFOA650	SCALE : 1:1	WHEN PLOTTED ON UNLESS OTHERWISE STATED A4