USED ON
VTFO–65000

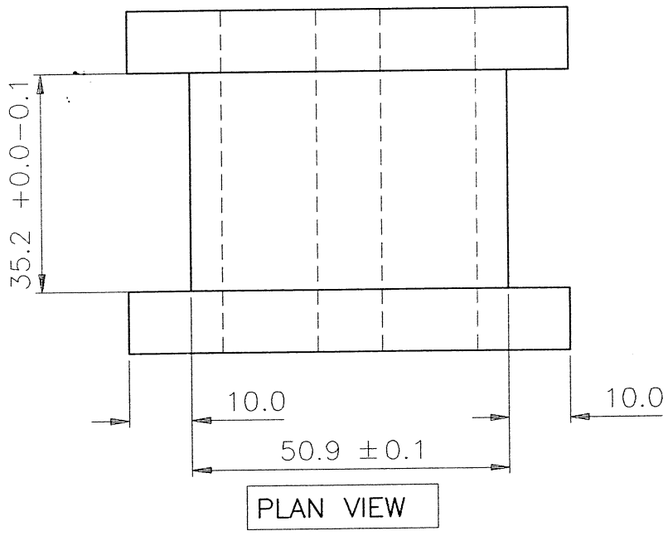

PLAN VIEW

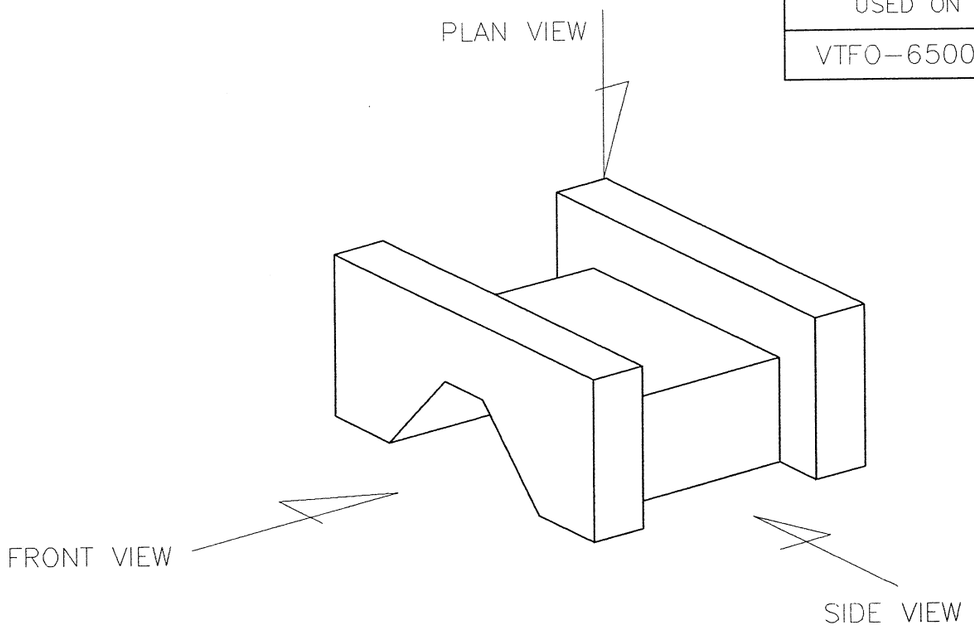

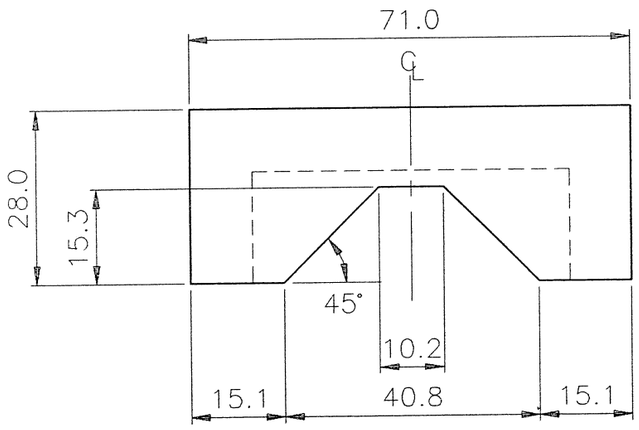

FRONT VIEW

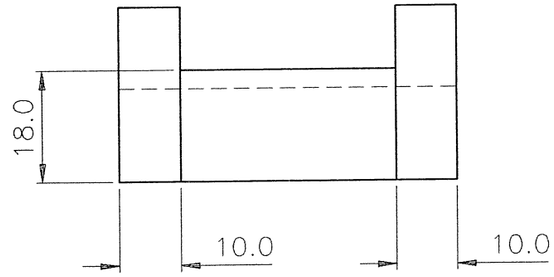

SIDE VIEW

QTY REQ. 12

IST DRAWING STATUS	ACTIVE:	SIGN:	DATE:
INFORMATION ONLY			
FOR 3rd. PARTY APPROVAL			
PERMIT MATERIAL ORDER			
FOR MANUFACTURE			
AS BUILT			
SUPERSEDED			

NOTES: (UNLESS OTHERWISE STATED)

1) REMOVE ALL BURRS & SHARP EDGES TO 0,5x45° MAX.
2) SCREW THREADS TO ISO 261
3) SURFACE TEXTURE: 3,2 (Ra TO ISO 1302)
4) ALL INTERNAL RADII 0,8 MAX.

MATERIAL: TEFLON

TOLERANCES UNLESS OTHERWISE STATED

LINEAR	0 TO 20	21 TO 200	201 TO 1000	1001 TO 3000	3001 TO ∝	ANGLES	±1°
	±0,5	±1	±2	±3	±5		

REVISION DETAILS	ISS	C/NOTE	DRAWN	CHECK	APPR	P.OFF.	DATE
		–					
		–					
		–					
	A	–	ID				92–9–22

TO SABS 0111

DISC NO/FILE NAME: VTFOA65T

TITLE : TEFLON INSERT (FOR STOP BLOCKS 1&2)

ISSUE A

DRG NO : VTFO–65095–02 SHT 1 OF 1

SCALE : 1:1 WHEN PLOTTED ON UNLESS OTHERWISE STATED A3