USED ON	N.H.ASSY
VTFO-00000	

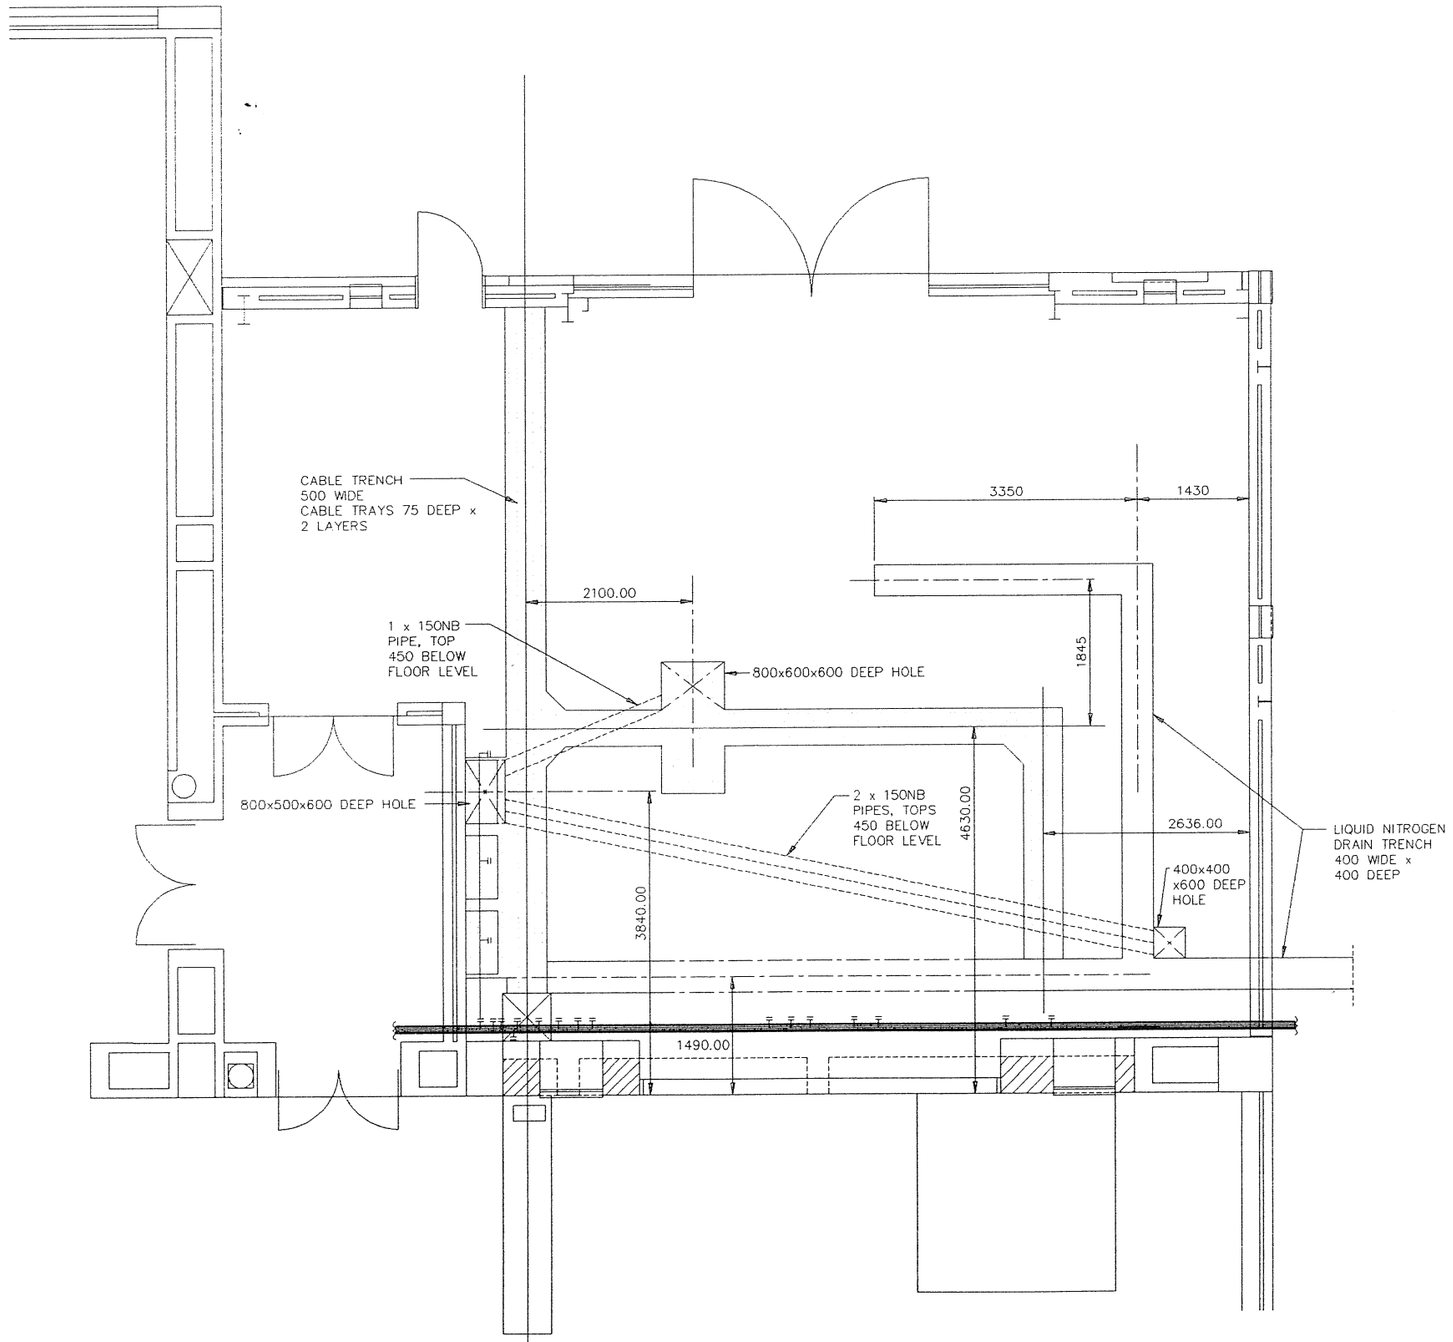

IST DRAWING STATUS	ACTIVE:	SIGN:	DATE:
INFORMATION ONLY			
FOR 3rd. PARTY APPROVAL			
PERMIT MATERIAL ORDER			
FOR MANUFACTURE			
AS BUILT			
SUPERSEDED			

REVISION DETAILS	ISS	C/NOTE	DRAWN	CHECK	APPR	P.OFF.	DATE	DISC NO/FILE NAME
	A	–	ID			GDL	92-03-31	TO SABS 0111
								VTFOA80H

IST

TITLE : TRENCHES AND SUB-FLOOR CHANNELS

ISSUE A

DRG NO : VTFO-80020-01 SHT 1 OF 1

SCALE : 1:50 WHEN PLOTTED ON UNLESS OTHERWISE STATED A1