USED ON	N.H.ASSY
VTFO-80000	

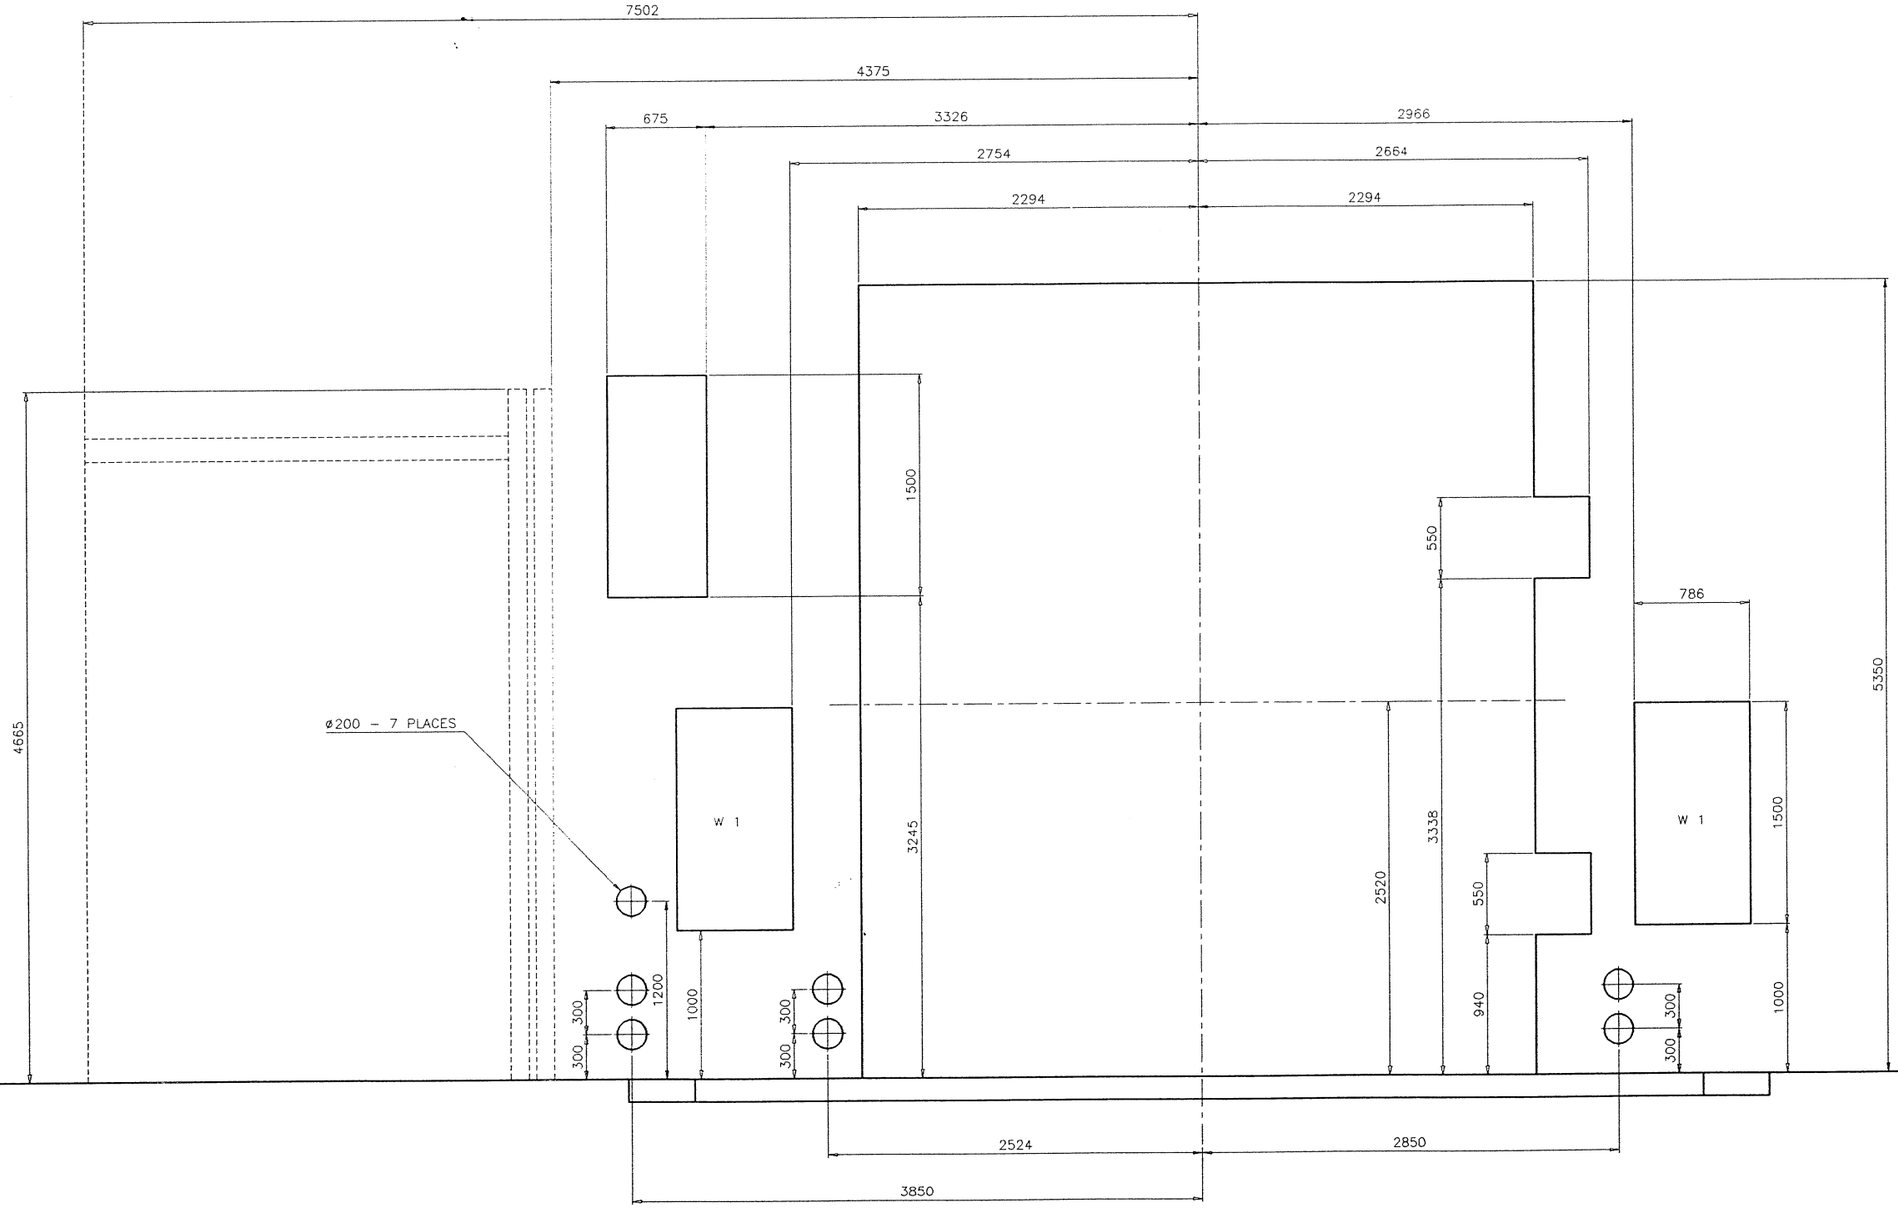

								TO SABS 0111	TITLE : FRONT WALL PENETRATIONS
									ISSUE A
	A	–	WB				92-03-31	DISC NO/FILE NAME	DRG NO : VTFO-80030-01 SHT 1 OF 1
REVISION DETAILS	ISS	C/NOTE	DRAWN	CHECK	APPR	P.OFF.	DATE	VTFOA80J	SCALE : 1:20 WHEN PLOTTED ON UNLESS OTHERWISE STATED A1