USED ON	N.H.ASS'Y
VTFO-80000	

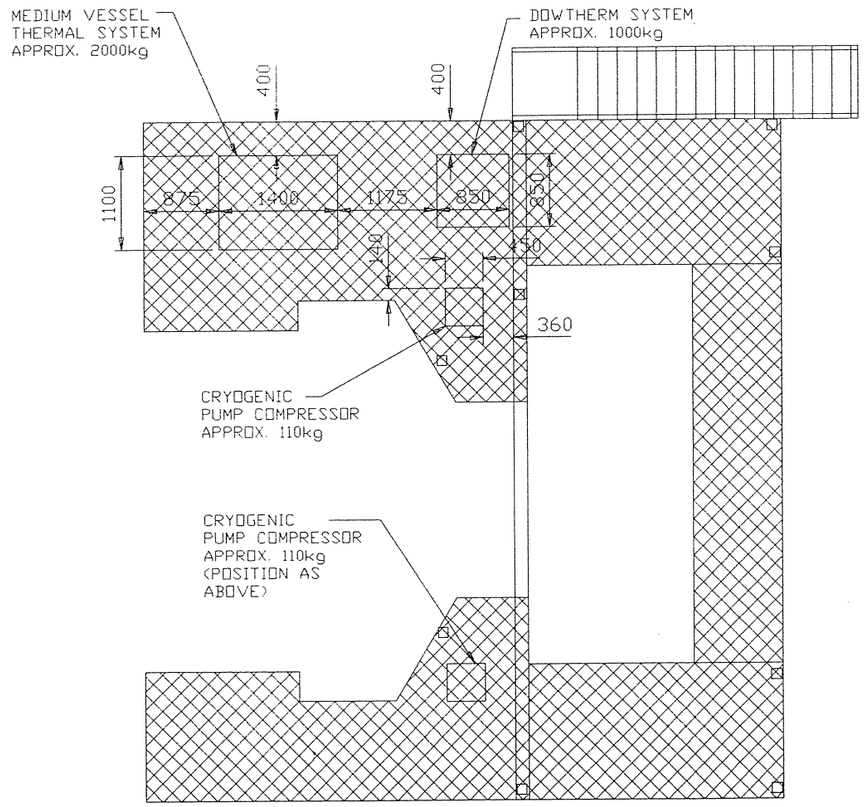

NOTE:

DIMENSIONS AND WEIGHTS APPROXIMATE.

DRAWING STATUS	ACTIVE:	SIGN:	DATE:
INFORMATION ONLY			
FOR 3rd. PARTY APPROVAL			
PERMIT MATERIAL ORDER			
FOR MANUFACTURE			
AS BUILT			
SUPERSEDED			

REVISION DETAILS	ISS	C/NOTE	DRAWN	CHECK	APPR	P.OFF.	DATE	DISC NO/FILE NAME
	A	–	ID			GDL	92-04-07	VTFOA80E

TO SABS 0111

TITLE : UPPER LEVEL GRID FLOOR LOADING SPEC.

ISSUE A

DRG NO : VTFO-80060-01 SHT 2 OF 2

SCALE : 1:50 WHEN PLOTTED ON UNLESS OTHERWISE STATED A2